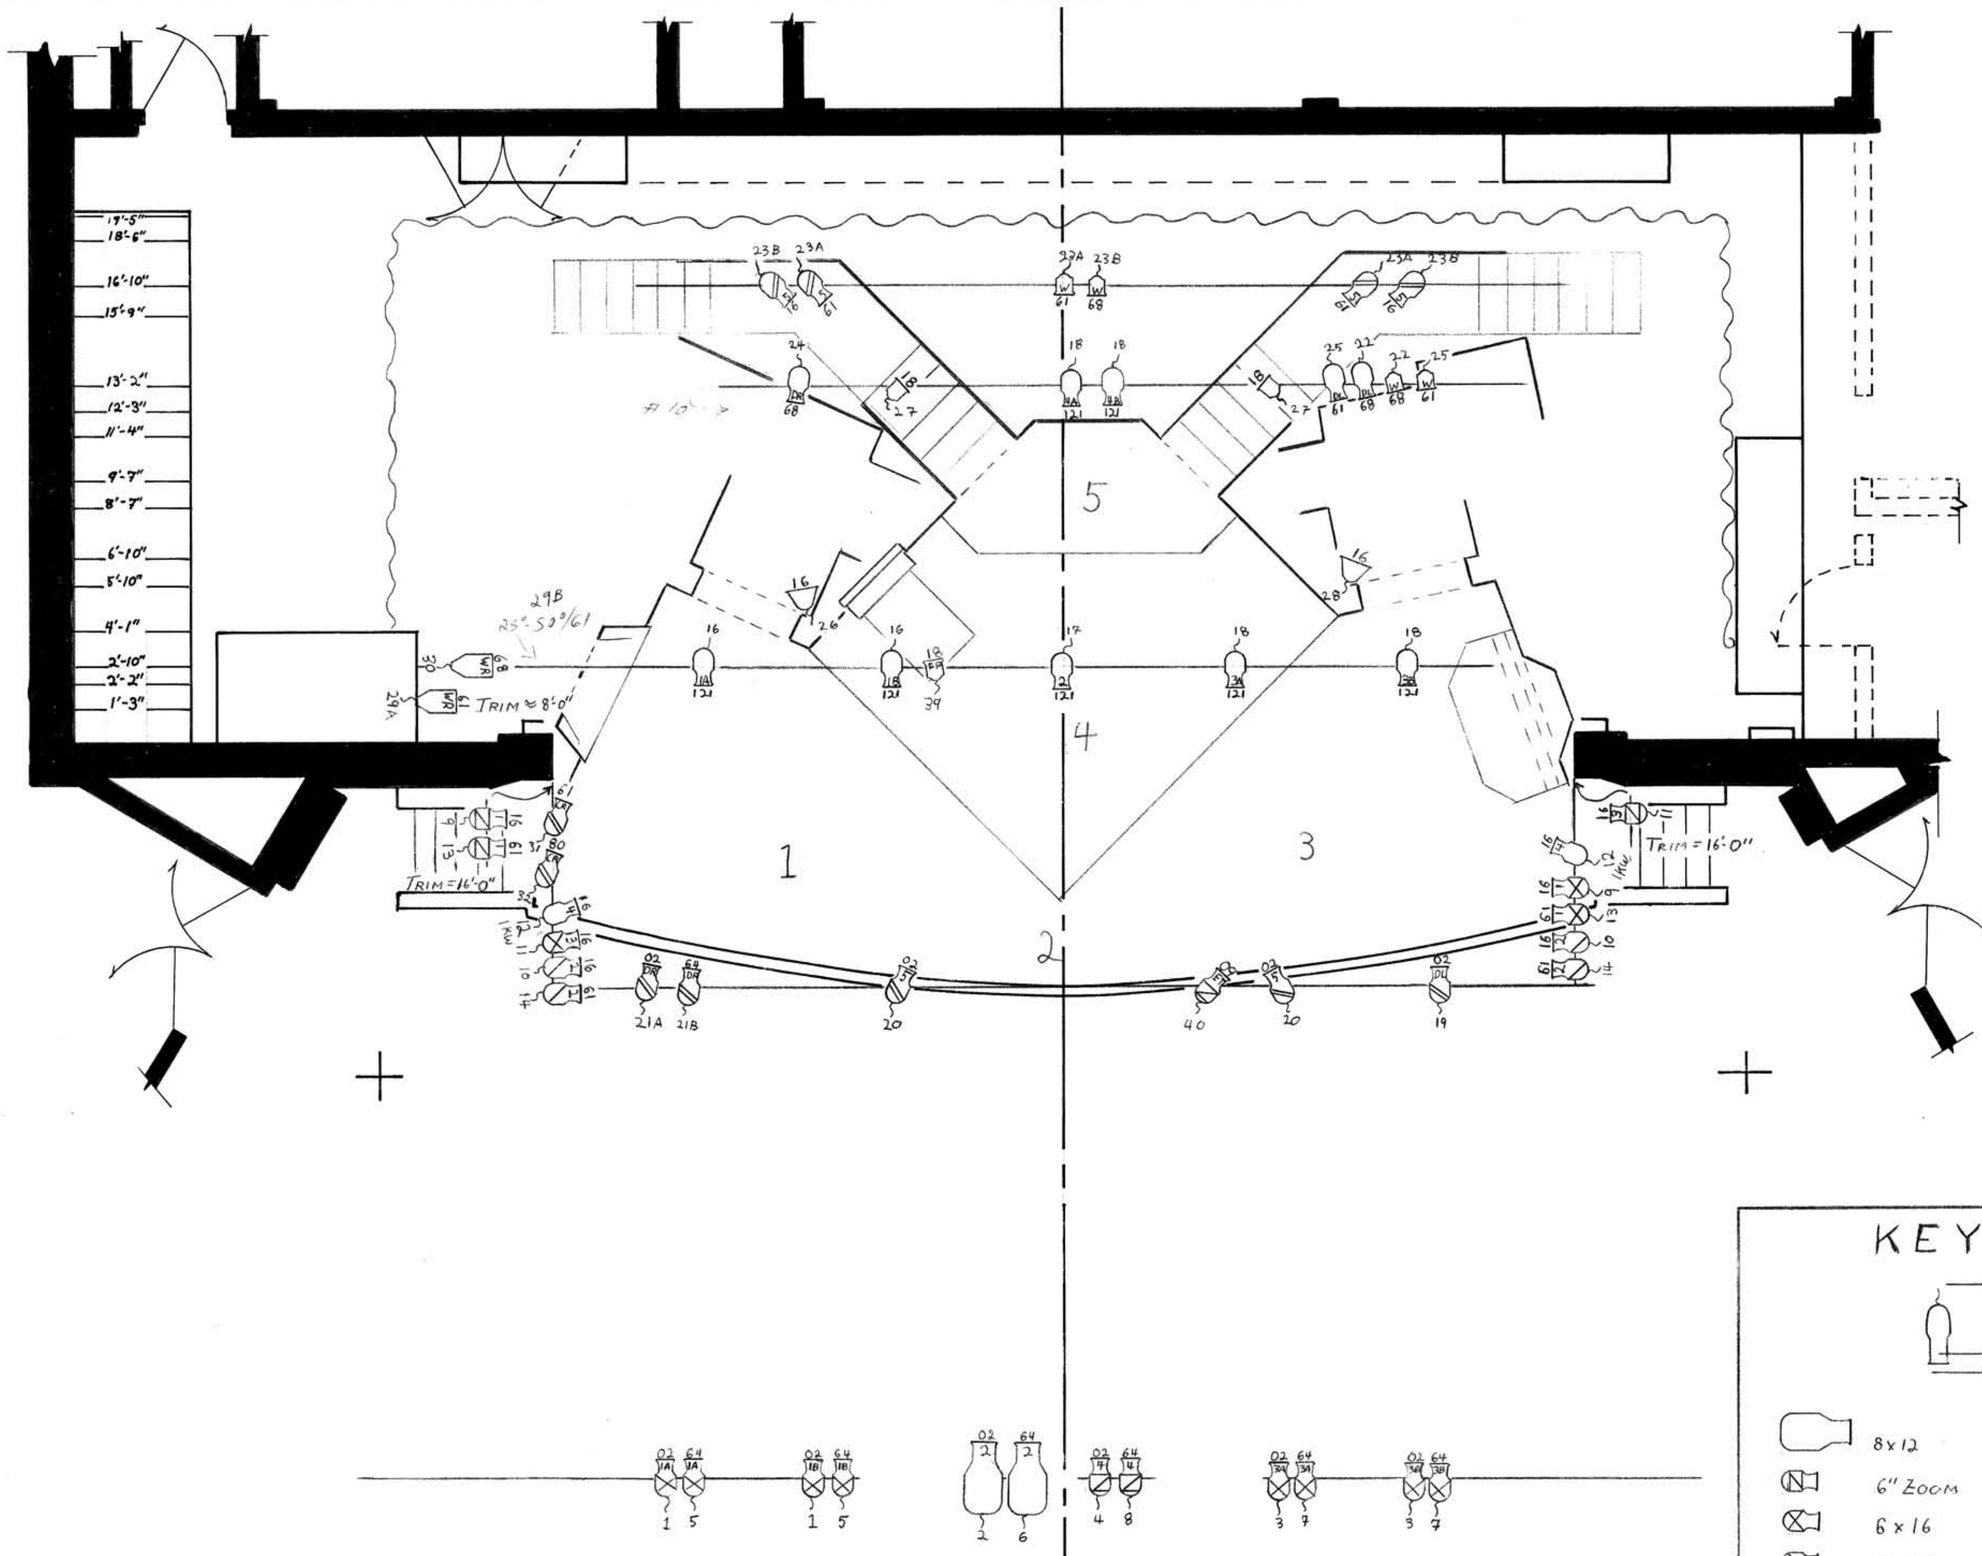

KEY

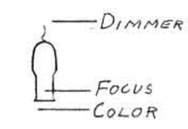

8x12	2
6" ZOOM	5
6x16	11
6x12	4
6x12 STEP	11
6x9	12
6" FRESNEL	5
PAR 64 WF	2
SCOOP	2

mod #21 gel
#22
#24

DOUG WOOD
LIGHTING DESIGNER

DATE:
1/26/87

LION IN WINTER

UNIVERSITY OF INDIANAPOLIS THEATRE

LIGHTING PLOT