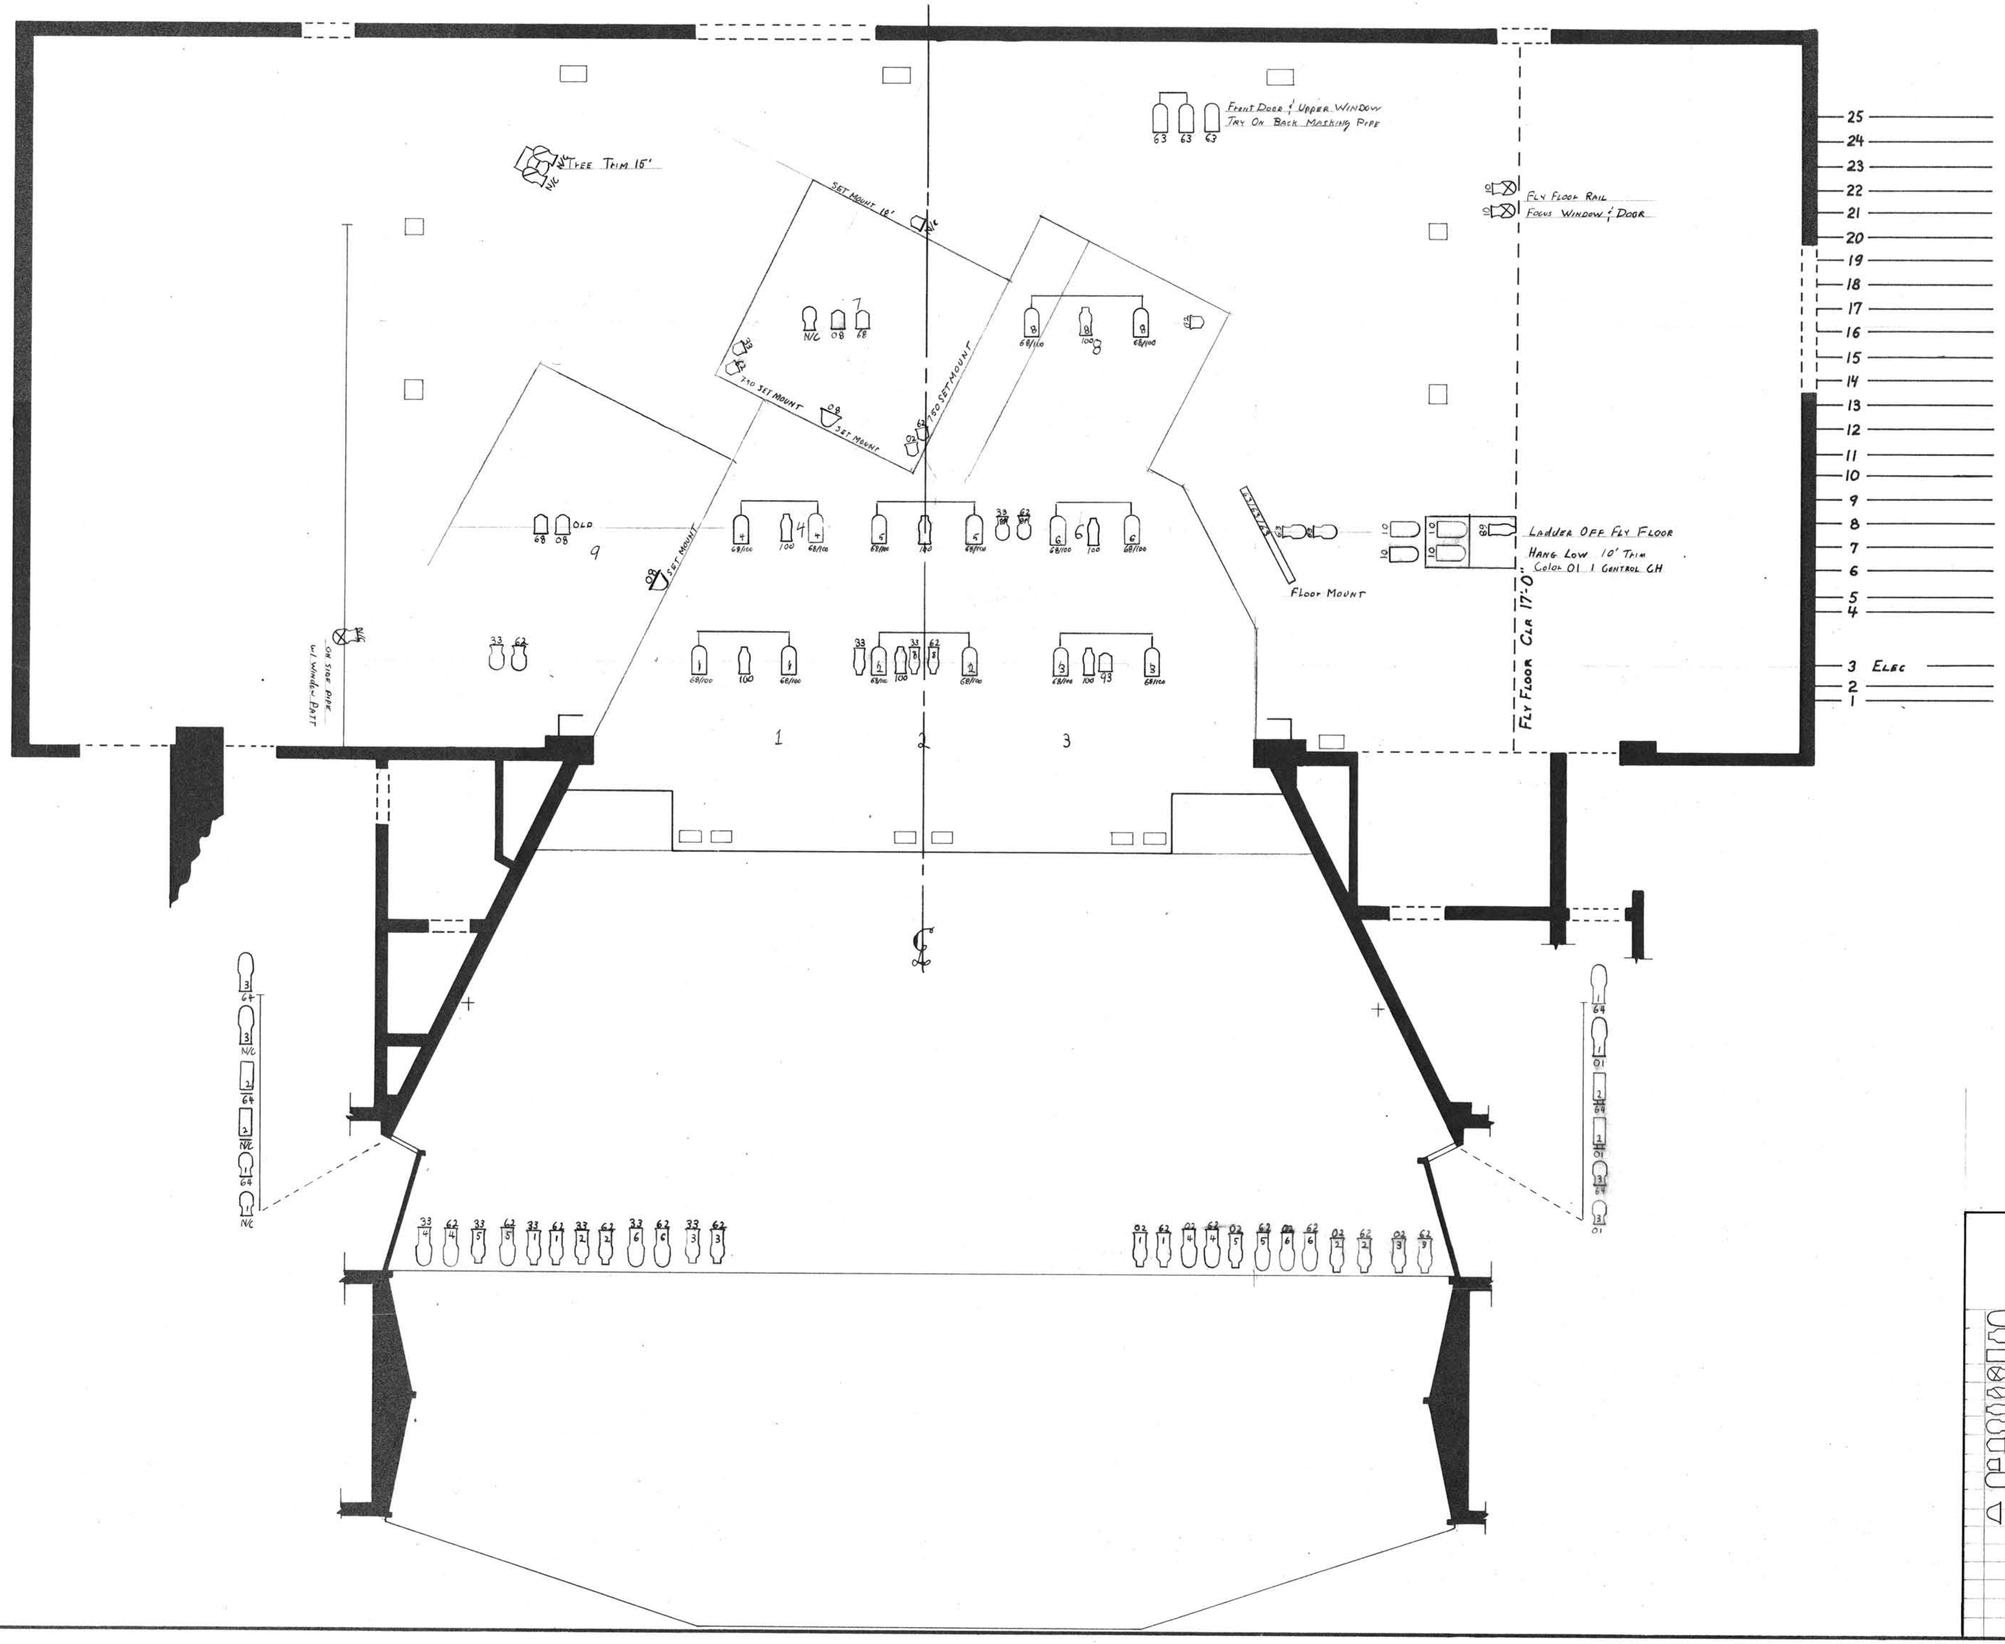

Key

8x13	14
12°	14
Variable	4
6x16 1Kw	3
6x12	2
6x9 Strand	11
6x9 Lee/Altman	11
8" Fresnel	5
6" Fresnel	6
PAR 64 w/medium flood	21
14' Scoop	2
Total	93

Doug Wood
Lighting Designer

Scale

Indianapolis Civic Theatre

The Man Who Came To Dinner

Date

Sheet