


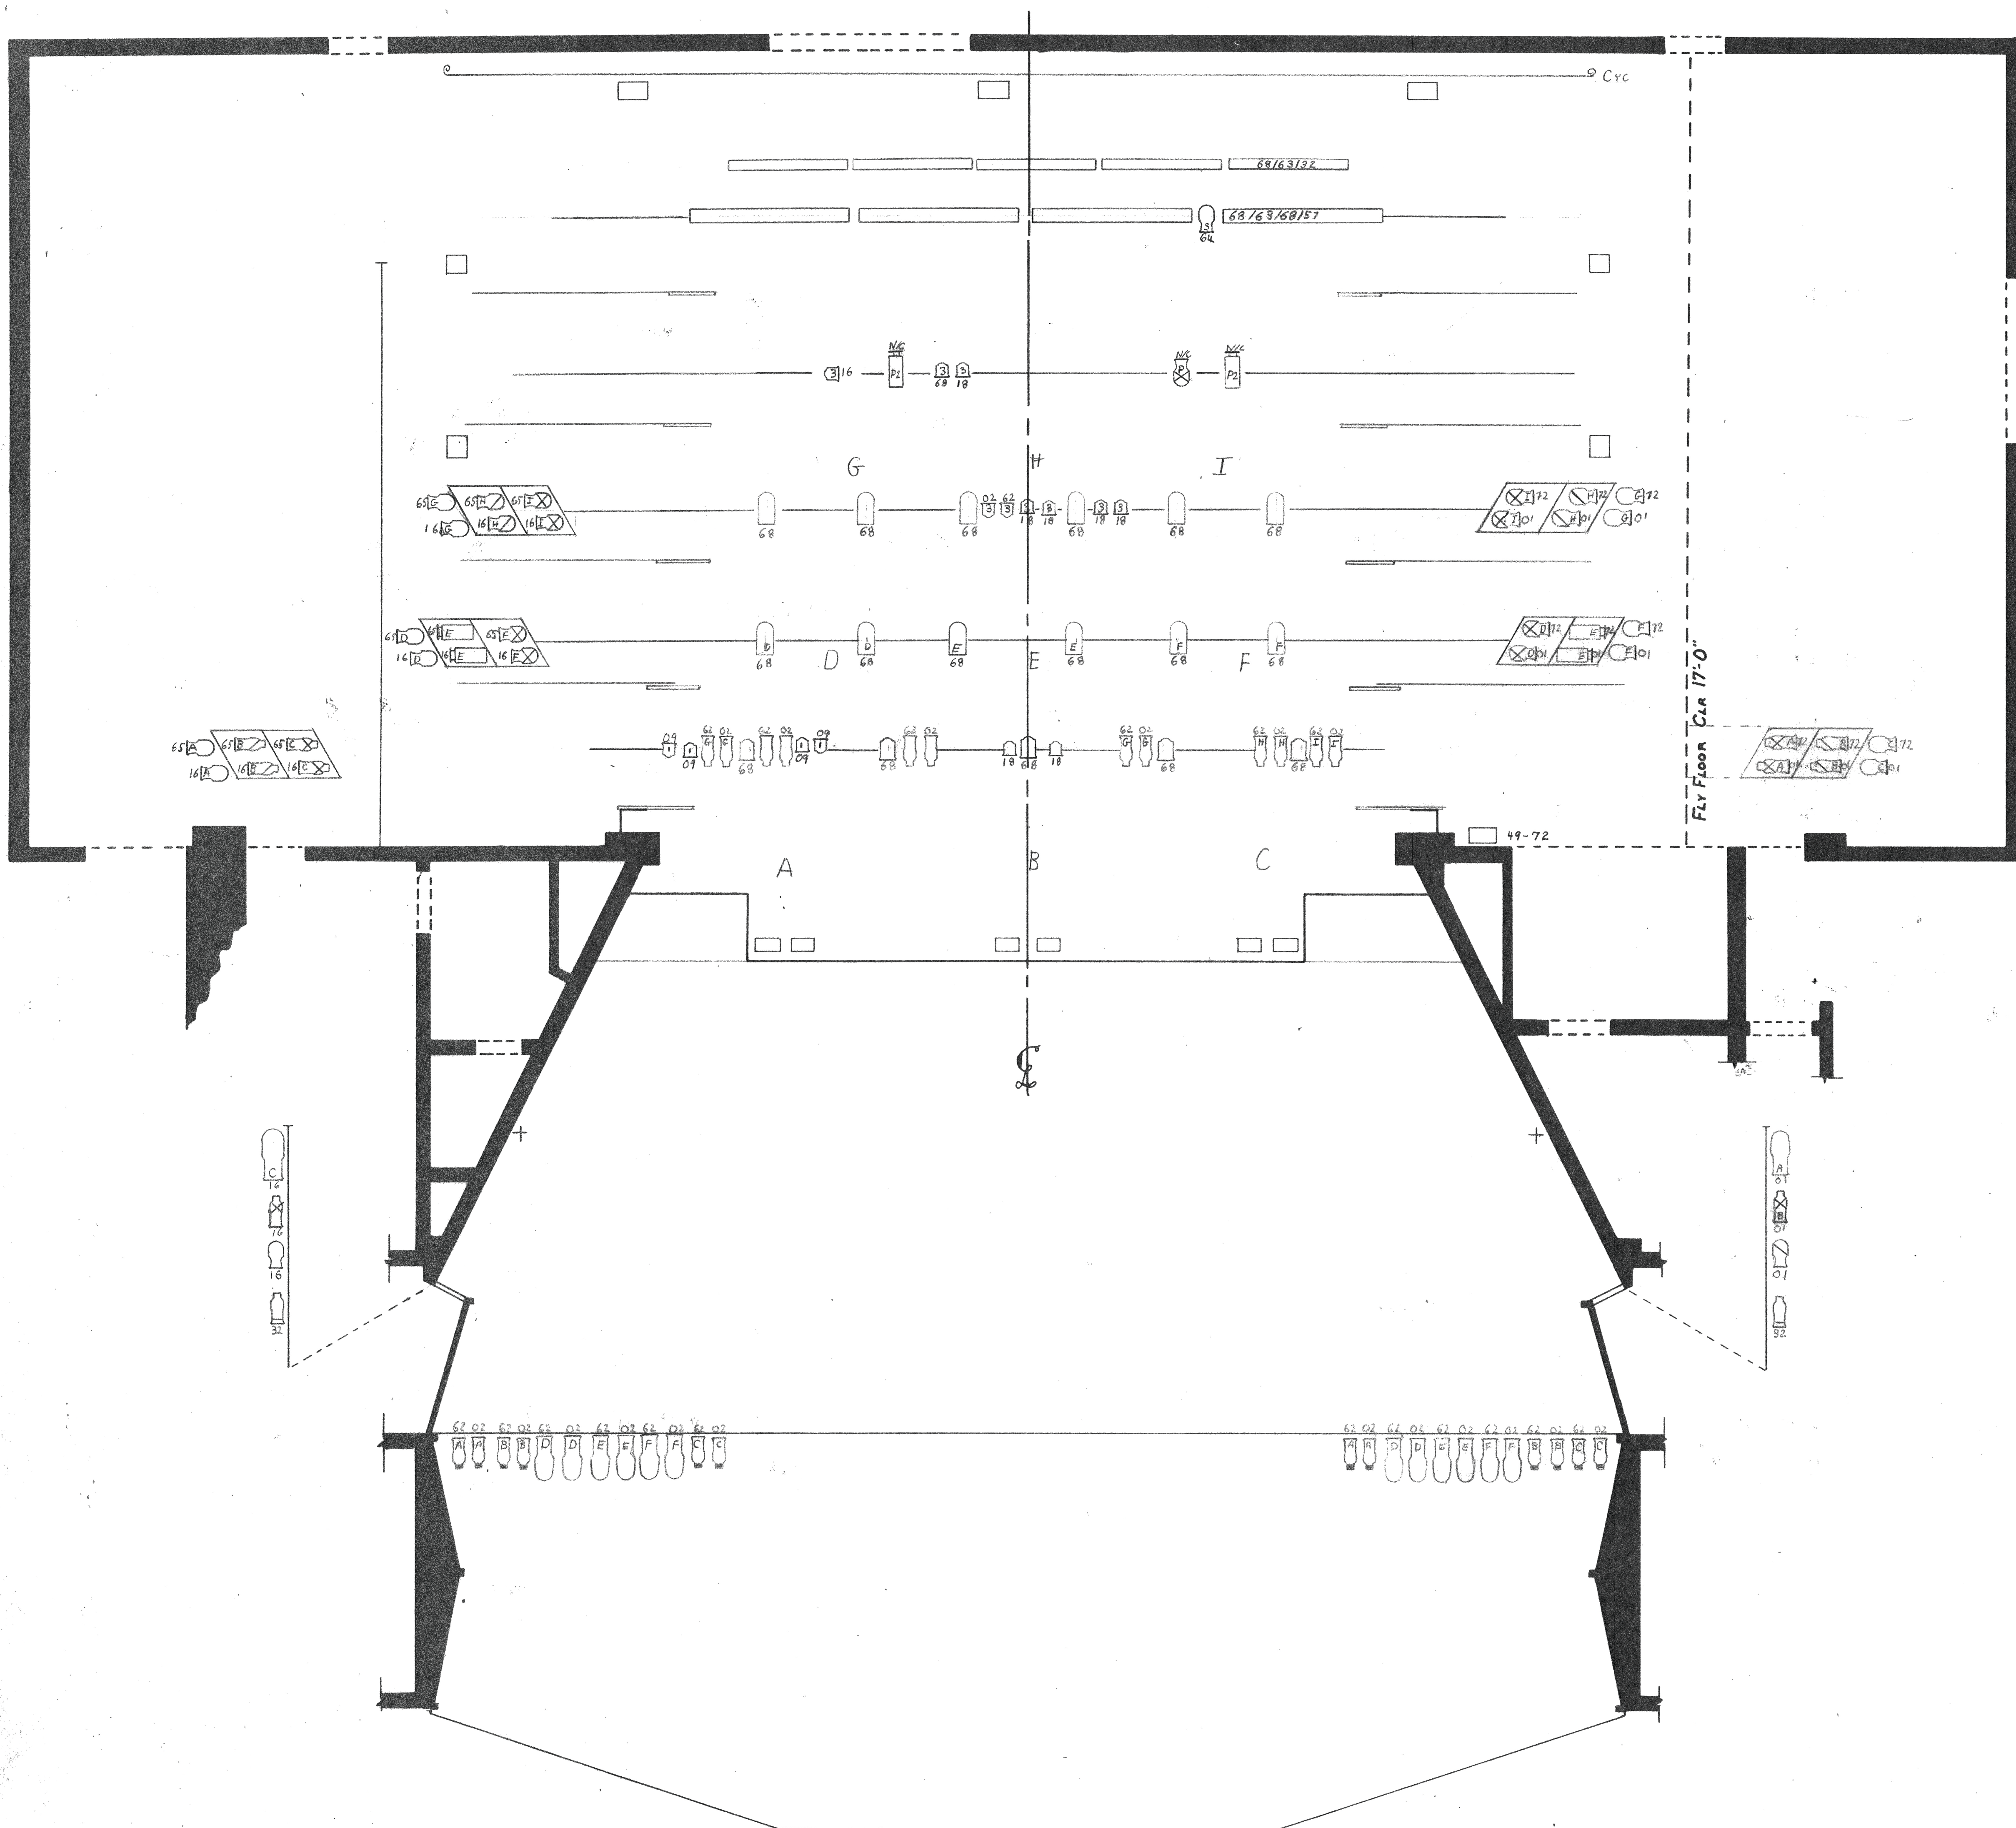

- 25 Cyc
- 24
- 23
- 22 Cyc Elect
- 21 Flower Mat
- 20 Embassy
- 19 Portal #4
- 18 Cov Gard Rldc
- 17 Ascot
- 16 4th Elect
- 15 Study Window
- 14 Portal #3
- 13 Study Grand
- 12 Conservatory
- 11 3rd Elect
- 10 Flower Market
- 9 Portal #2
- 8 Conservatory
- 7 Embassy Chand
- 6 2nd Elect
- 5 Blackout Drop
- 4 Portal #1
- 3 Elect
- 2 Gallery
- 1 My Fair Lady

KEY		
	Circuit	
	Pattern #	
	Focus	
	Color	
	COLORTRAN 120	12
	STRAND 4 1/2 x 6 1/2	2
	LEE/ALTMAN 6 x 9	12
	STRAND 6 x 12	13
	STRAND 6 x 12 STEP	4
	ALTMAN 6 x 16	6
	AXIAL 6 x 16	9
	ZOOM	6
	8 x 9	6
	6" FRESNEL	14
	8" FRESNEL	15
	PAR 64 w/ MF LAMP	5
	6" 3 COLOR STRIP	12
	8" 4 COLOR STRIP	5
	TOTAL	125

**Dw Doug Wood
Lighting Designer**

Scale

**Indianapolis Civic Theatre
My Fair Lady**

Date

Sheet