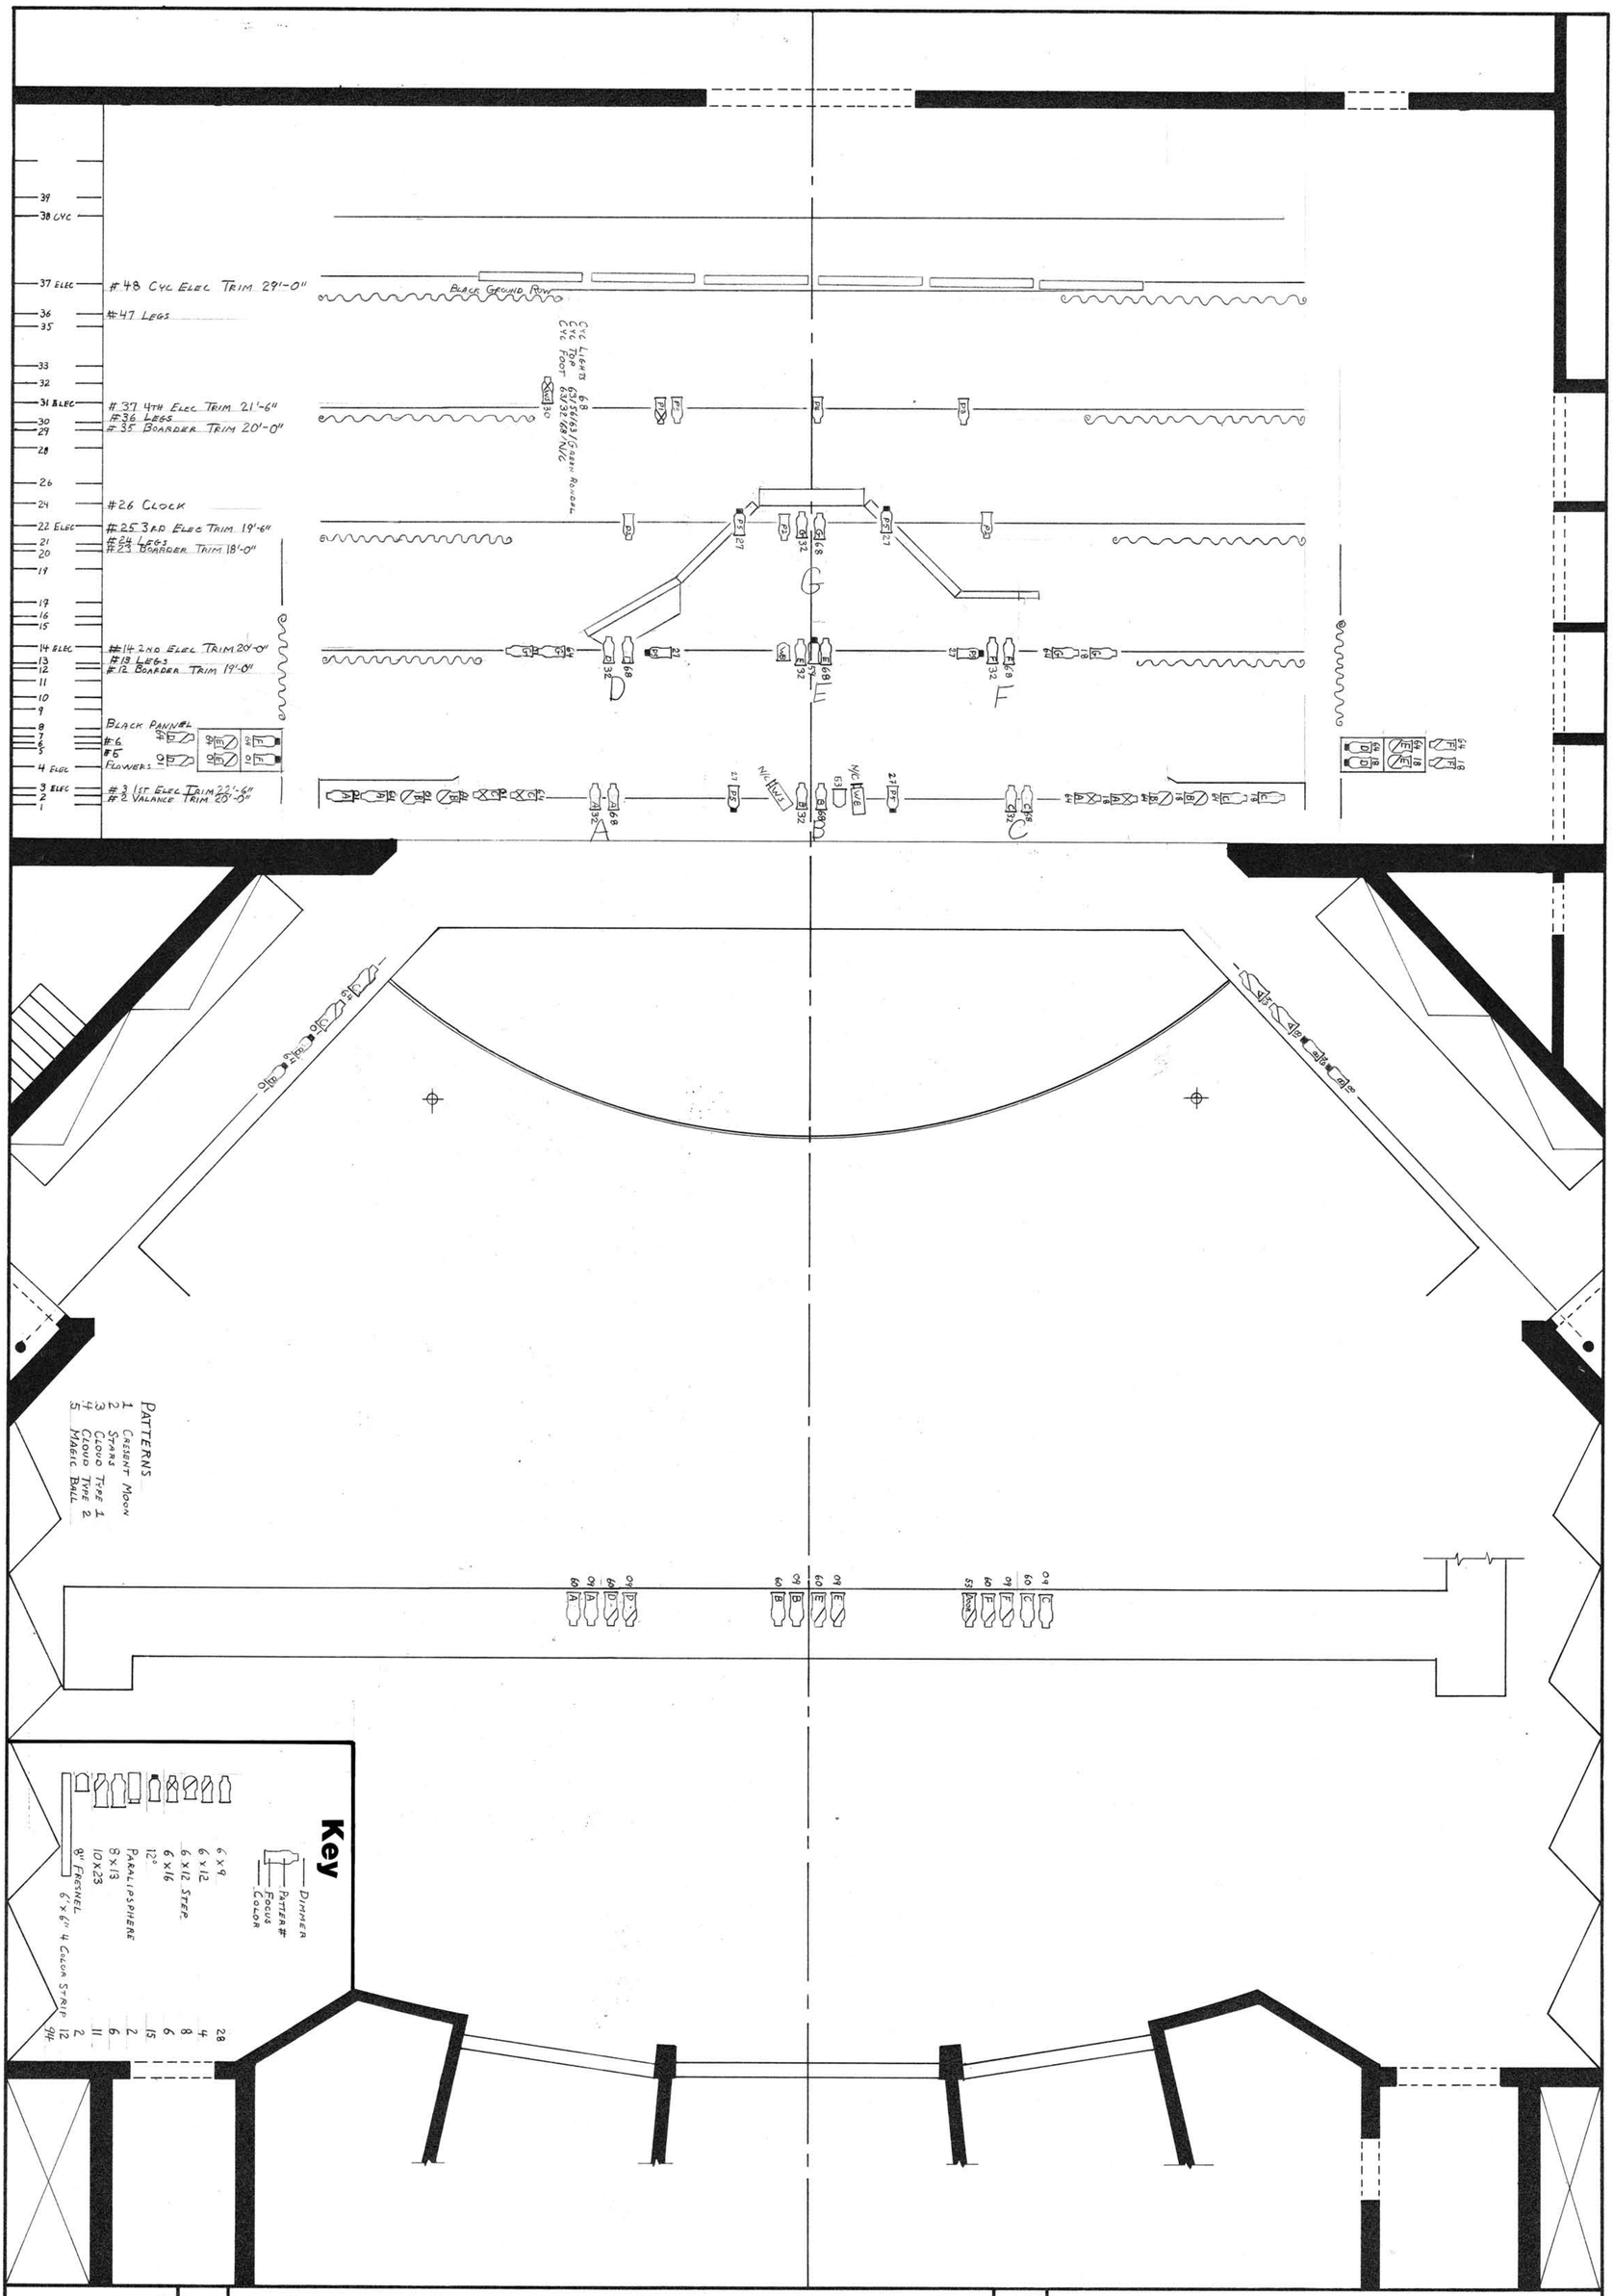

Sheet	Date 6/17/88	Warren Performing Arts Center — Buckle Up A New Shoe	Scale 1/4" = 1'-0"	Doug Wood Lighting Designer